© COPYRIGHT OF THIS DRAWING IS RESERVED BY DBFL CONSULTING ENGINEERS. NO PART SHALL BE REPRODUCED OR TRANSMITTED WITHOUT THEIR WRITTEN PERMISSION.

NO CHANGES OF WHATSOEVER NATURE ARE TO BE MADE TO ANY DETAILS SET OUT OR CONTAINED IN ANY DBFL SPECIFICATIONS OR DRAWINGS UNLESS THE EXPRESS CONSENT HAS BEEN OBTAINED IN ADVANCE, IN WRITING, FROM DBFL.

ON ORIGINAL

0 5 10 20 30 40 50m

NOTES:

1. ALL DRAWINGS TO BE CHECKED BY CONTRACTOR ON SITE AND ENGINEER INFORMED OF DISCREPANCIES BEFORE WORK COMMENCES
2. ALL LEVELS ARE IN METRES AND ARE RELATED TO ORDNANCE DATUM
3. CONTRACTOR SHALL SATISFY HIMSELF AS TO THE ACCURACY OF PAVEMENT LEVELS ON SITE PRIOR TO COMMENCEMENT OF WORKS ON SITE
4. ALL WORKS TO BE CONSTRUCTED IN ACCORDANCE WITH THE TII SPECIFICATION FOR ROAD WORKS UNLESS NOTED OTHERWISE
5. THIS DRAWING IS FOR PLANNING PURPOSES ONLY
6. MANHOLE COVER LEVELS ARE TO CONFORM WITH FINISHED ROAD AND PATH LEVELS
7. WHERE COVER TO PIPE IS LESS THAN 1200mm (ROAD/PATH/VERGE) OR 900mm (OPEN SPACE) SURROUND PIPE IN MINIMUM 150mm CONCRETE

KEY

PROPOSED GROUND PROFILE

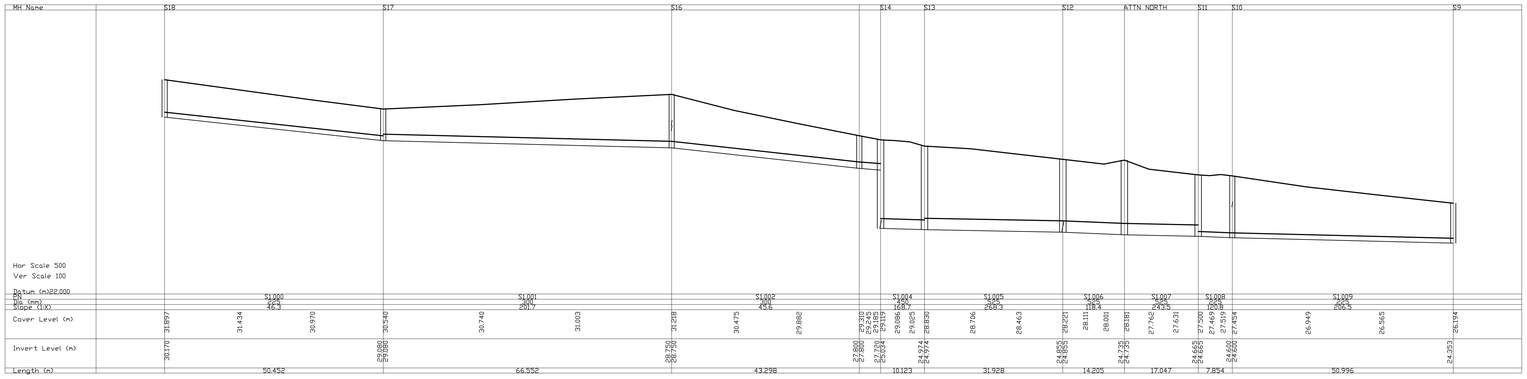


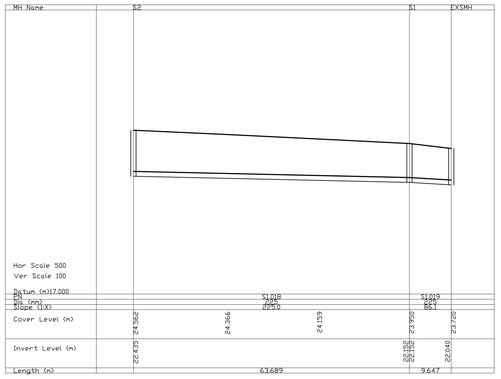


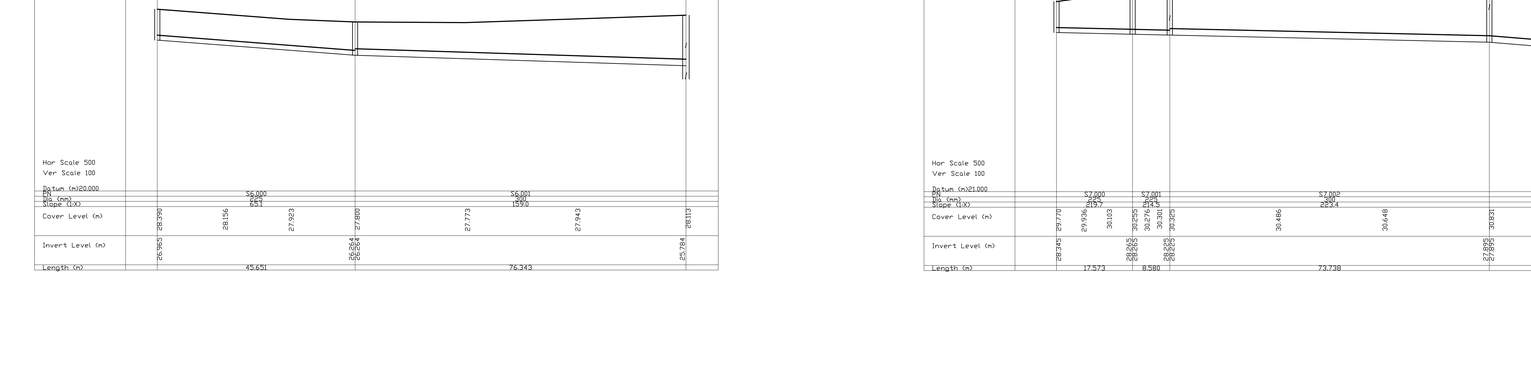


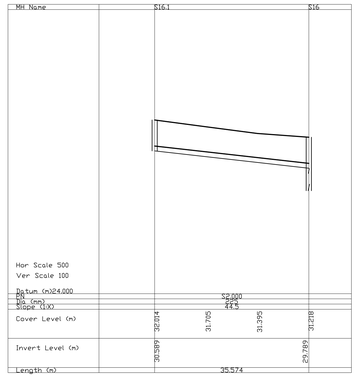


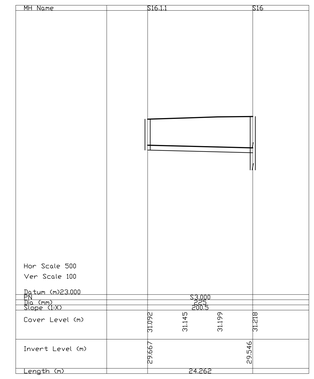


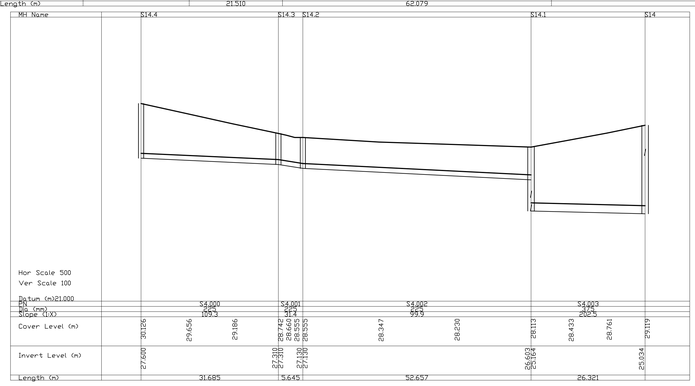


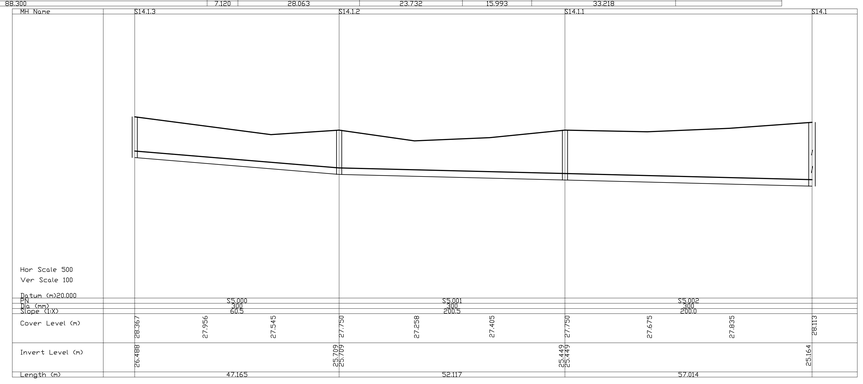


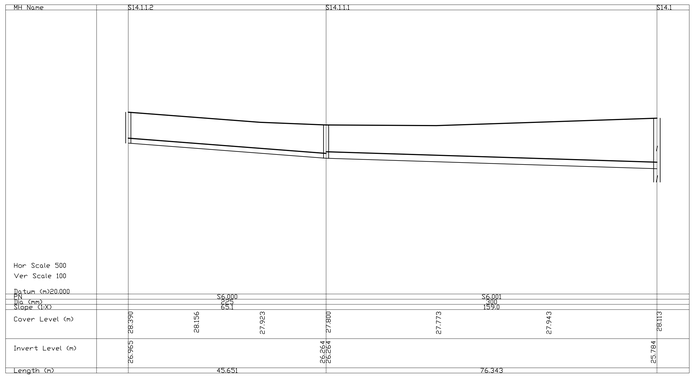


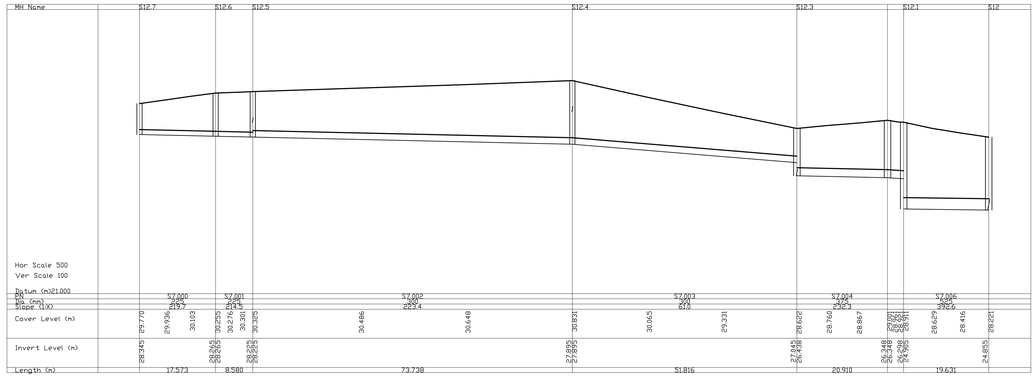


| | | | | | |
|---|---|---|---|---|---|
| P02 | 11/02/22 | ISSUED FOR PLANNING | | RSP | LMCL |
| P01 | 14/06/21 | ISSUED FOR PRE-PLANNING | | KGO | LMCL |
| rev | date | description | | by | chkd |

client approval: A - Approved; B - Approved with comments; C - Do not use

suitability: S2 - INFORMATION

issue purpose: PLANNING

DBFL Consulting Engineers
Civil, Structural & Transportation Engineering
www.dbfl.ie

DUBLIN OFFICE: Ormond House, Upper Ormond Quay, Dublin 7, D07 W704
PHONE: +353 1 400 4000

CORK OFFICE: 14 South Mall, Cork, T12 CT97
PHONE: +353 (0) 21 2124508

WATERFORD OFFICE: Suite B6 The Atrium, Marlana Gate, Canada Street, Waterford, X91 W02B
PHONE: +353 51 309 500

project ref:
PROPOSED RESIDENTIAL DEVELOPMENT, LUSK, COUNTY DUBLIN

drawing title:
SURFACE WATER LONGSECTIONS- SHEET 1 OF 2

client:
DWYER NOLAN DEVELOPMENTS

| designed by | author | scale | sheet size |
|---|---|---|---|
| LMCL | KGO | AS SHOWN | A0 |

drawing no.: 170006-DBFL-SW-SP-DR-C-3001

revision: P02